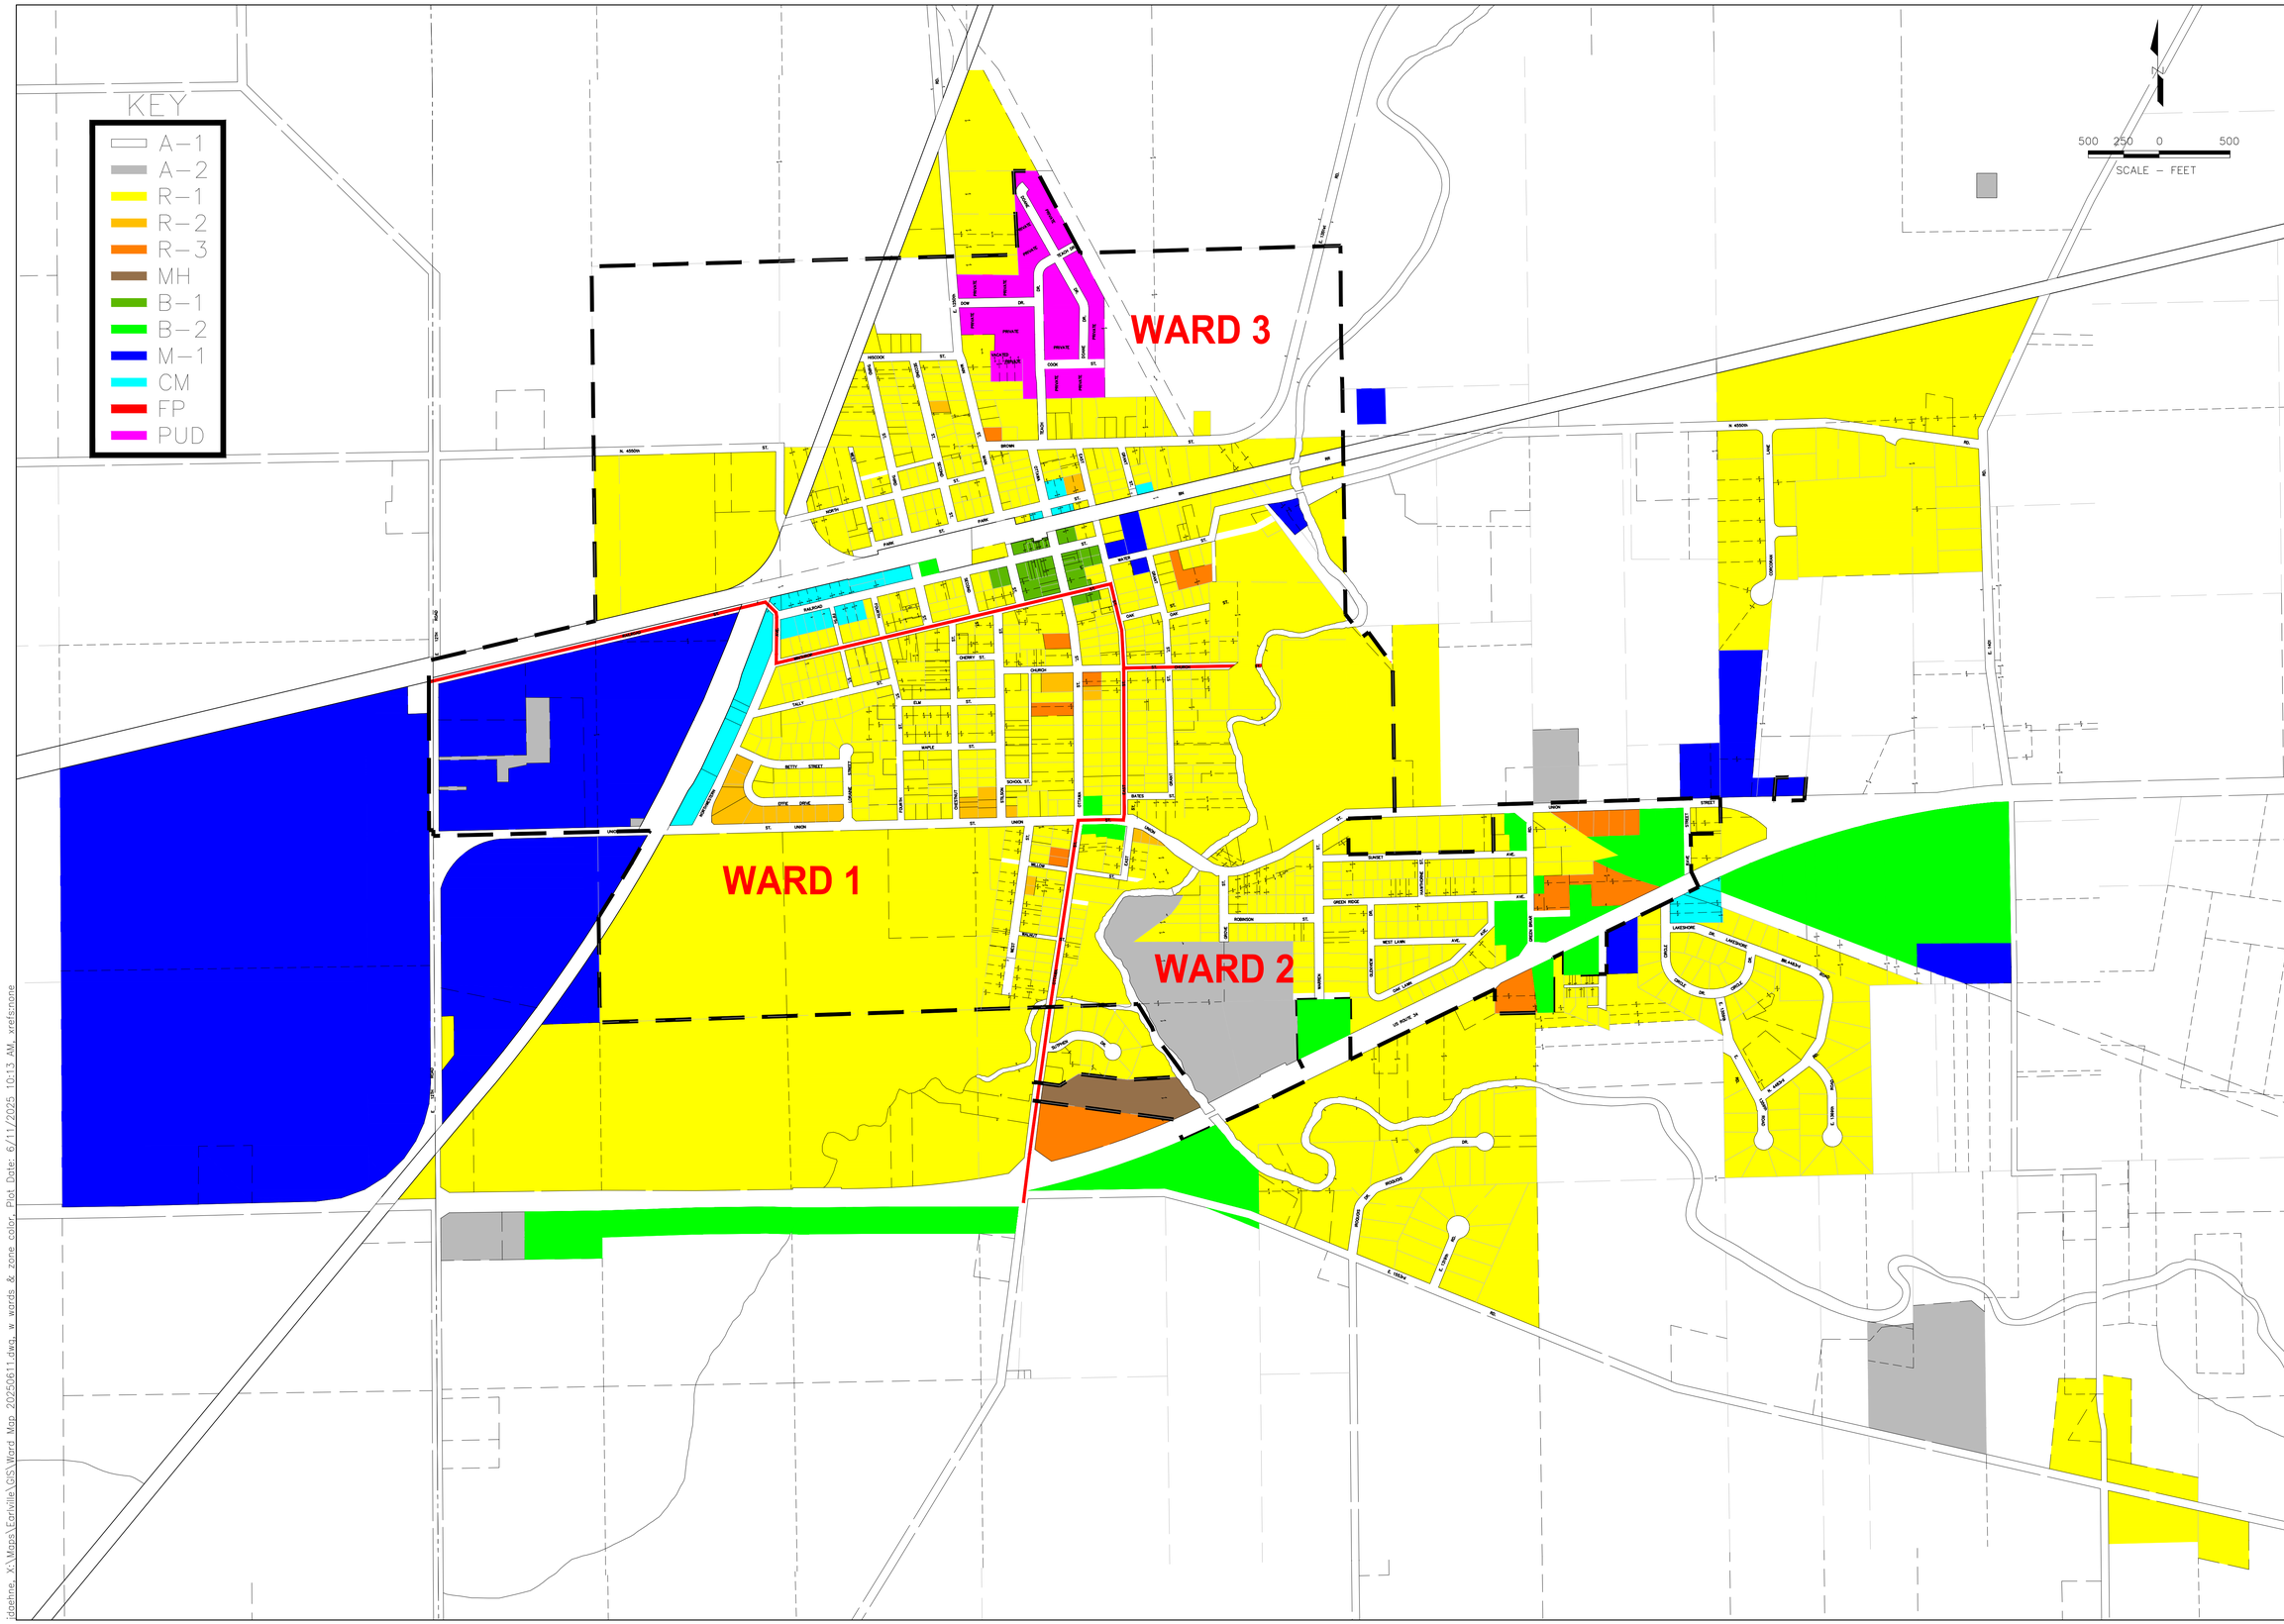

McMAHON
ENGINEERS ARCHITECTS
McMAHON ASSOCIATES, INC.
1700 HUTCHINS ROAD
MACHESNEY PARK, IL 61115
PH 815.636.9590 FX 815.636.9591 MCMGRP.COM

McMAHON provides this drawing and data, regardless of form, as instruments of service. All rights including copyrights are retained by McMAHON. The client and/or recipient agrees to the fullest extent permitted by law to indemnify and hold McMAHON harmless for any reuse of or changes made to the original drawing or data without prior written consent by McMAHON.

NO.	DATE	REVISION

CITY OF EARLVILLE
LASALLE COUNTY, ILLINOIS
WARDS

DESIGNED	DRAWN
CITY	JJD

PROJECT NO.
E0004-07-16-00127

DATE
JUNE 11, 2025

SHEET NO.
W

idpelnes, X:\Maps\Earlville\GIS\Ward Map 20250611.dwg, w words & zone color, Plot Date: 6/11/2025 10:13 AM, xrefs:none